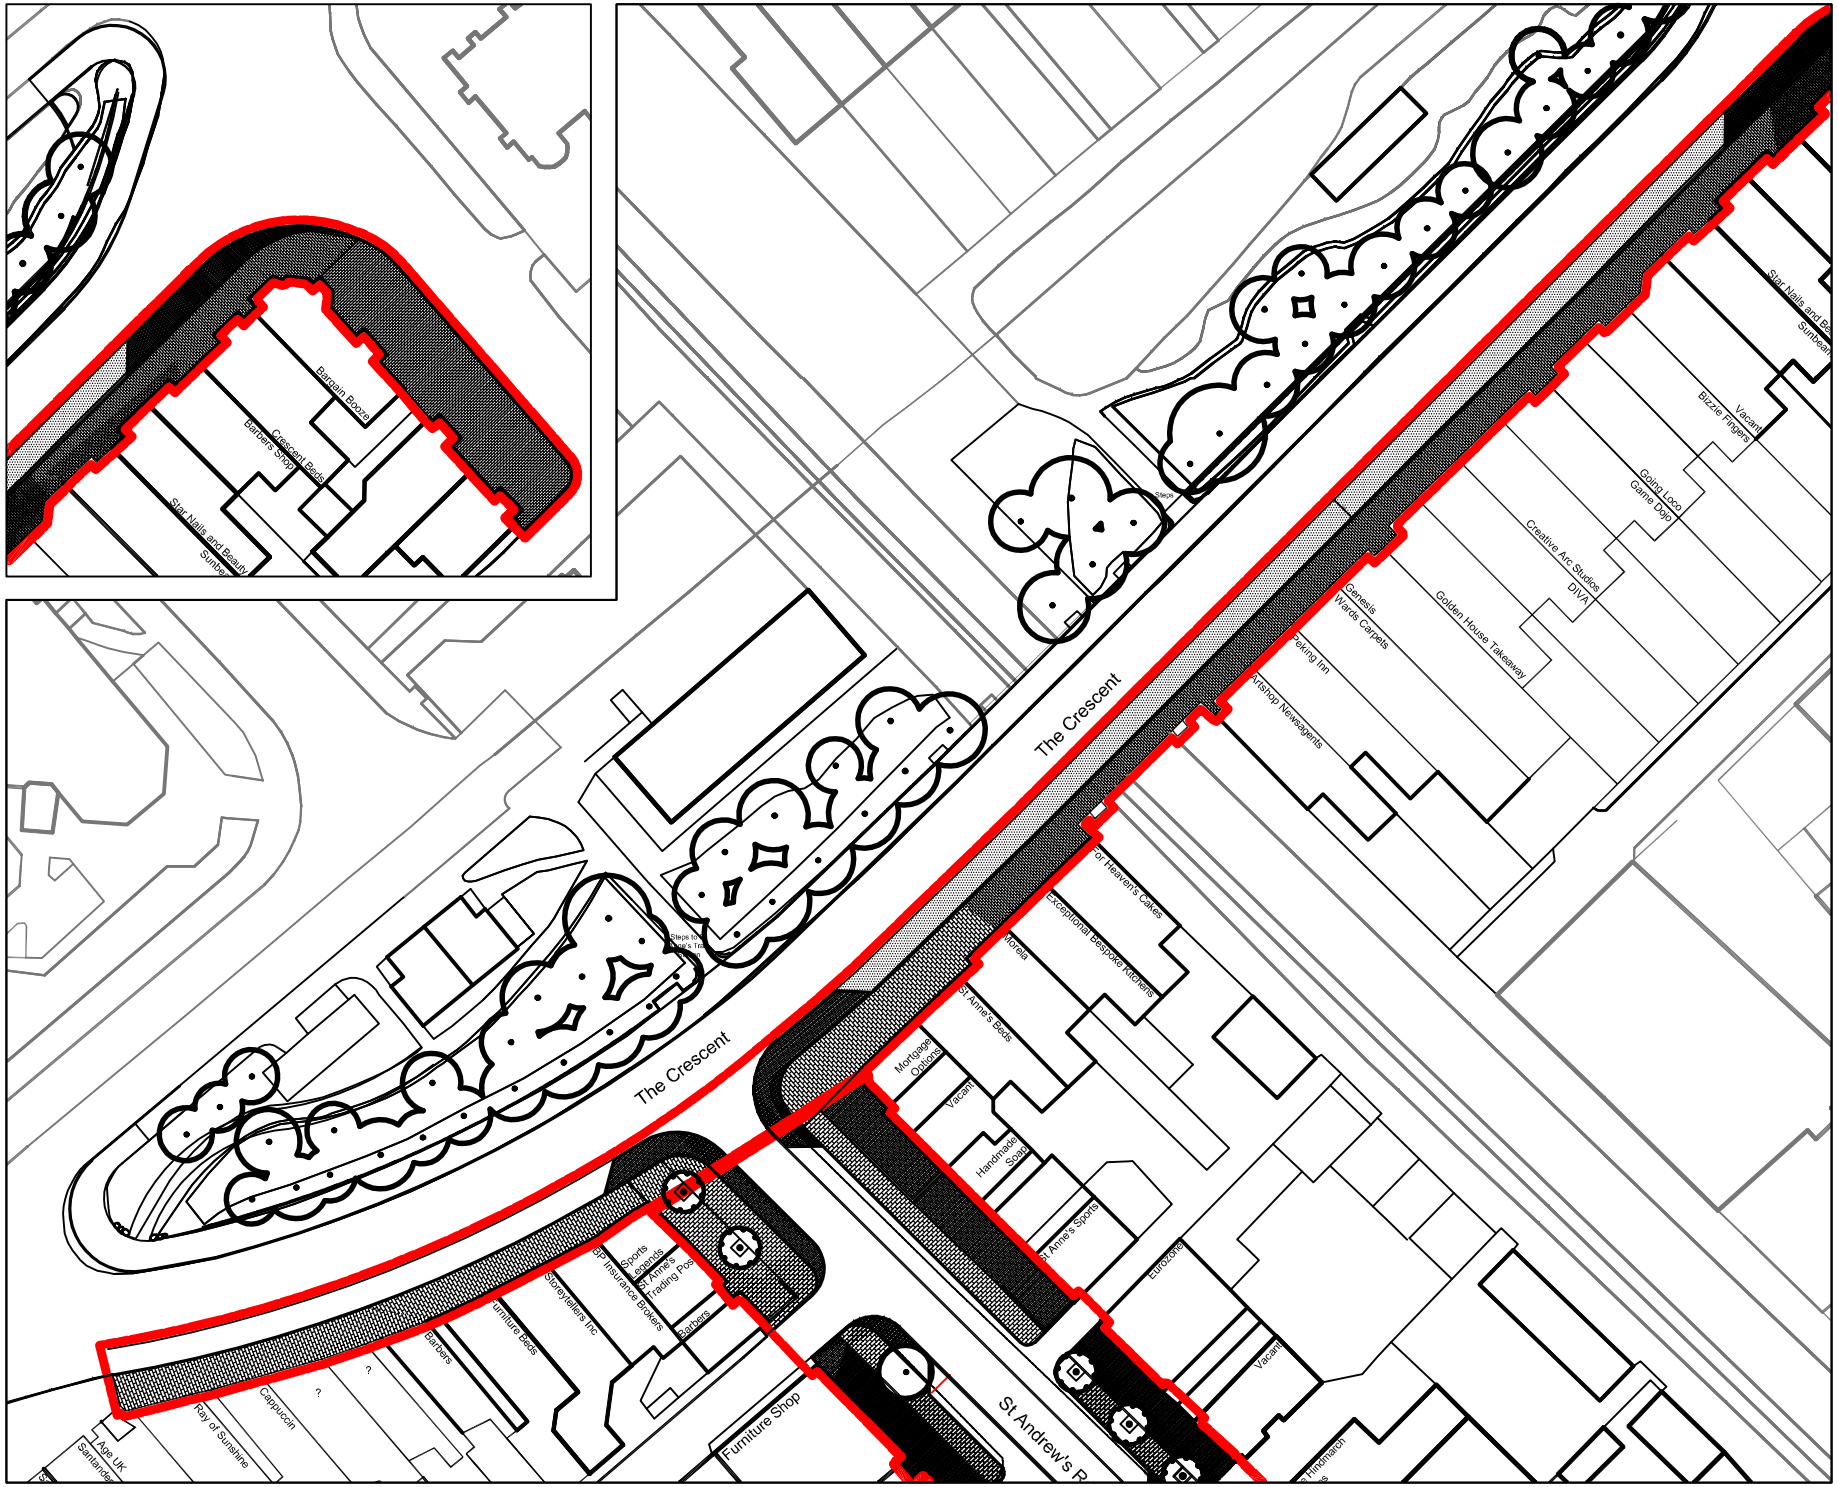


# Legend

- Package Boundary
- Existing Trees;
- Proposed Tree Planting;
- Shrub/Groundcover Planting;
- Precast concrete kerb;
- Natural Stone Paving;
- Marshalls Tegula Paving;
- Low Brick Walls;

north

| | Date | Revision |
|---|---|---|

Fylde Council


Planning and Regeneration
Development Services
The Town Hall
Lytham St Annes
Lancashire
FY8 1LW

Tel: 01253 658658 E-mail: webmaster@fylde.gov.uk


| | |
|---|---|
| Drawn By: dkirkpatrick | Date: 02.03.2016 |
| Checked By: pdrinnon | Scale: 1:250 |

Project:
St Anne's Town Centre
The Crescent

Title:
Public Realm Improvements
Outline Sketch Proposals

Drawing Number:
100/01/13/005